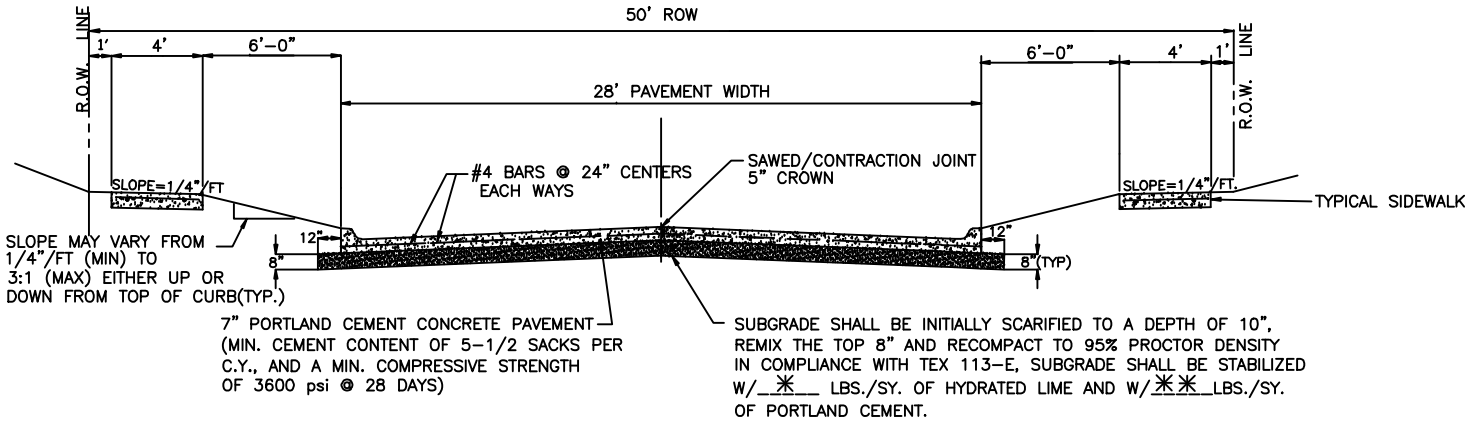

28' CONCRETE PAVEMENT SECTION
TYPICAL CROSS SECTION

NTS

NOTES:
1. TRANSVERSE SAWED CONTRACTION JOINTS AT 12' INTERVALS FOR CONCRETE PAVEMENT.
* 2. LIME SHALL BE APPLIED AT 6% BY WEIGHT MINIMUM QUANTITY IS 36 LBS/SY. IN SOME AREAS A GREATER QUANTITY (OR A LIME SERIES TEST) MAY BE REQUIRED AT THE CITY'S DISCRETION.
** 3. CEMENT SHALL BE APPLIED AT 5% BY WEIGHT. MINIMUM QUANTITY IS 30#/SY.

REVISIONS	
REVISIONS	Revised 11/16/99 (Bar Size & Concrete Layer)

CITY OF ARLINGTON, TEXAS

PROJECT NUMBER
PROJECT NAME
(PROJECT LIMITS)

DATE:	SCALE:	SHEET ___ OF ___
DESIGNED BY:	DRAWN BY:	CHECKED BY: